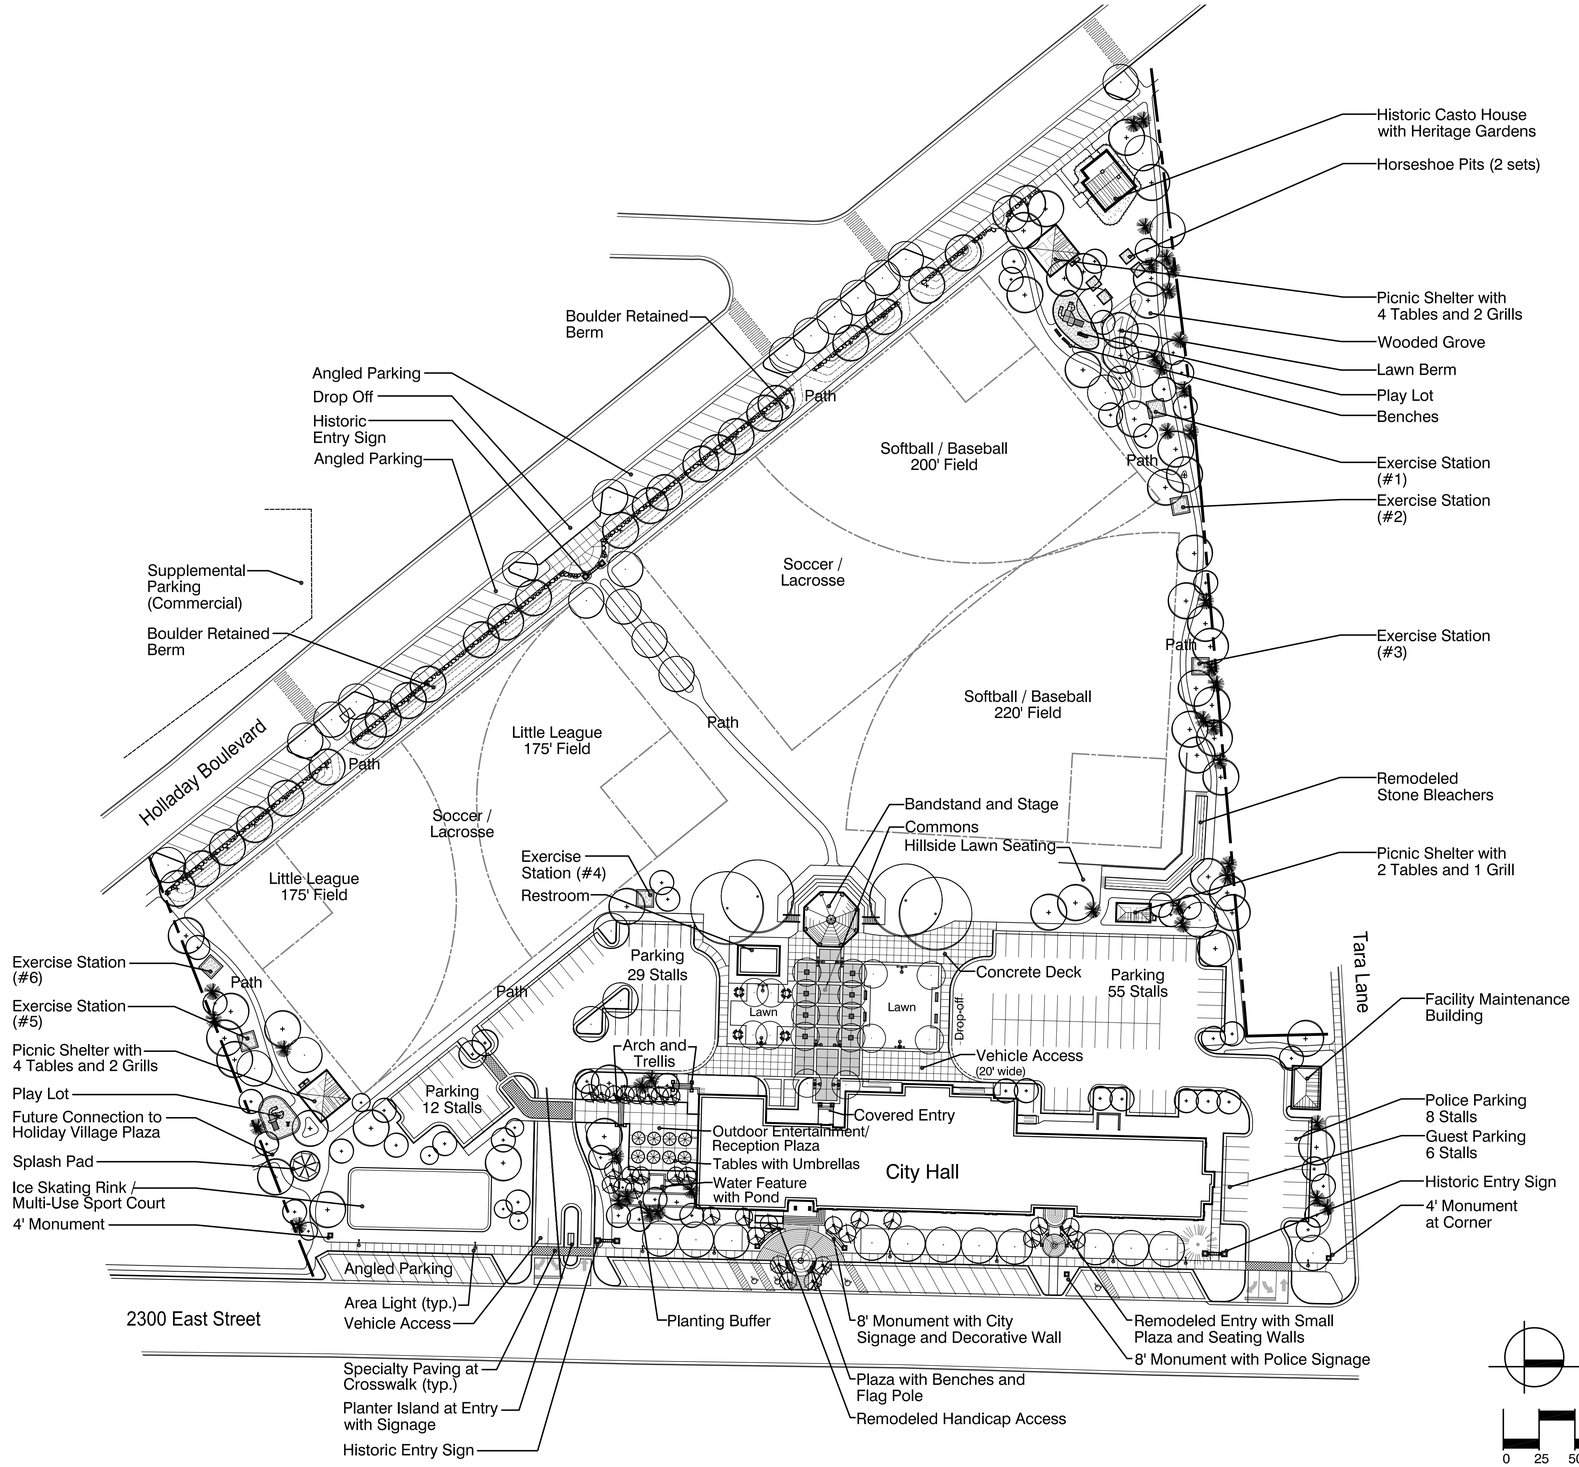

07 May 2013

City of Holladay

City Hall Park

Holladay Utah

Property lines shown approximate.

James B. Glasock, Architect PC
ARCHITECTURE & PLANNING
Curtis Tanner Associates
LAND PLANNING
LANDSCAPE ARCHITECTS